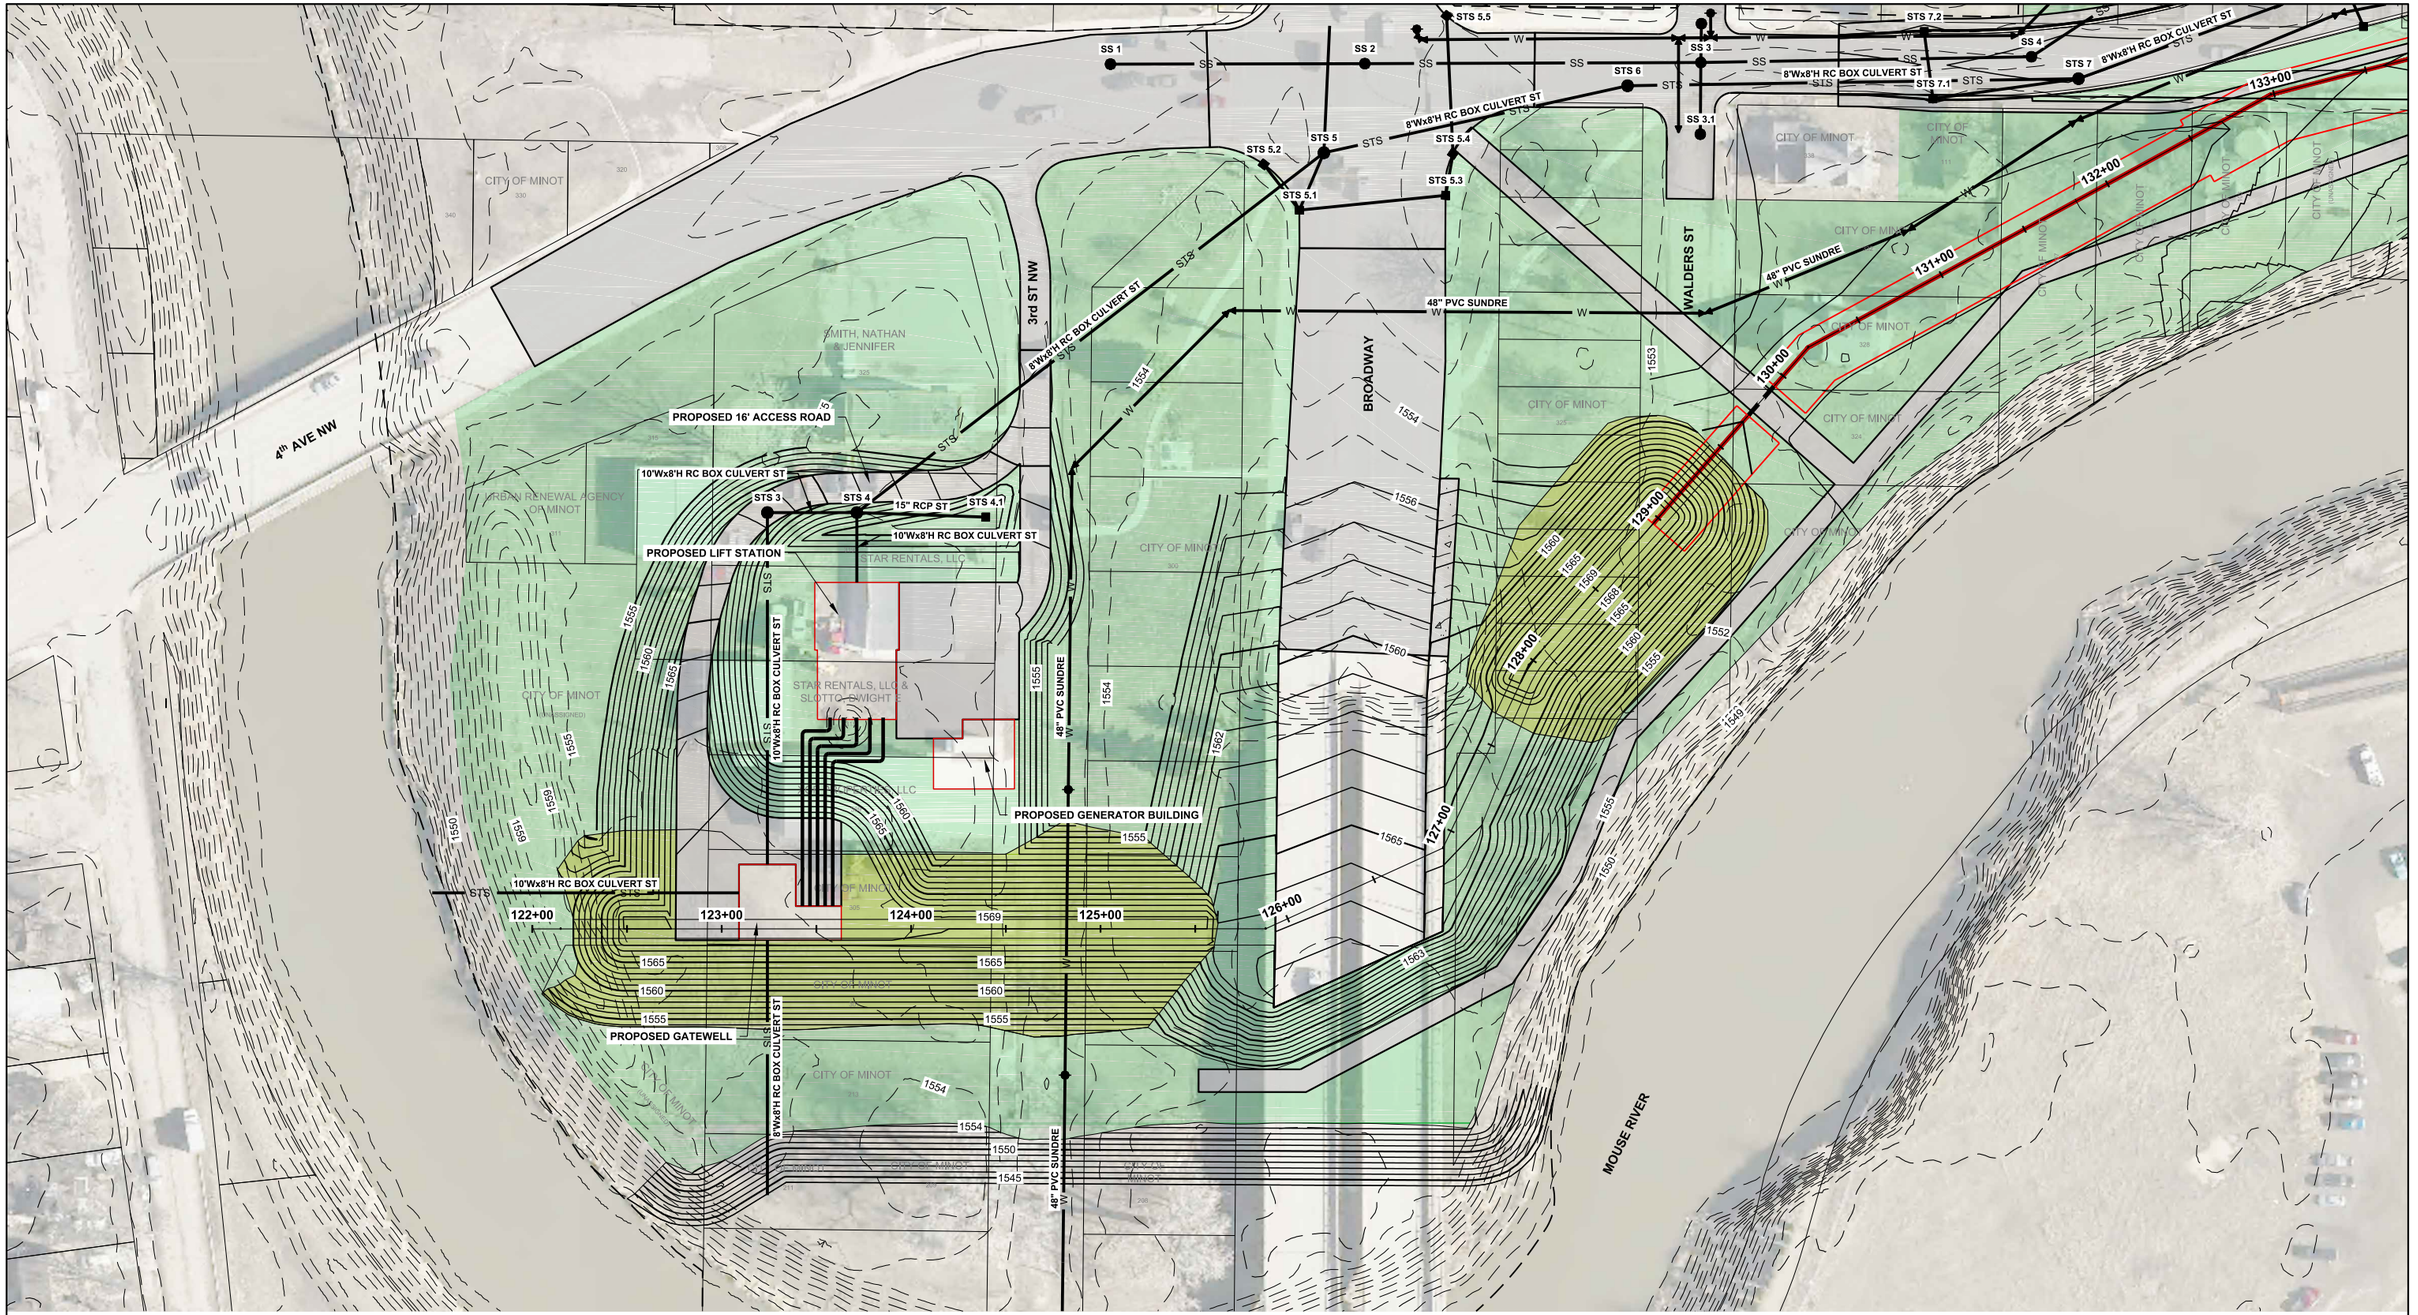

1 -- PLAN: STORM SEWER LIFT STATION

Scale: 40 0 40 80 Feet

60% DRAFT SUBMITTAL

MREFP PROJECT DATUM:
HORIZONTAL: NORTH DAKOTA STATE PLANE (NAD83), NORTH, US FT
VERTICAL: NAVD 88

NO.	BY	CHK.	APP.	DATE	REVISION DESCRIPTION

THIS DOCUMENT WAS ORIGINALLY ISSUED AND SEALED BY ENTER NAME, REGISTRATION NUMBER PE-XXXX ON X-XX-XX AND THE ORIGINAL DOCUMENT IS STORED AT XXXX.

CLIENT	10/22/15							
AGENCY	10/22/15							
BID	-							
CONSTRUCTION	-							
RELEASED TO/FOR	A	B	C	0	1	2	3	
DATE RELEASED								

Houston Engineering Inc.
Ph: 701.237.5065

Scale	AS SHOWN
Date	11-03-15
Drawn	KNS
Checked	KAL
Designed	JMW
Approved	JDB

SOURIS RIVER JOINT WATER RESOURCE BOARD
MINOT, NORTH DAKOTA

MOUSE RIVER - PHASE 1
ENHANCED FLOOD PROTECTION PROJECT

STORM SEWER PUMP STATION LAYOUT

ENG. PROJECT No. 8313-010
CLIENT PROJECT No. 3529-1
EXHIBIT
REV. No. A

CADD USER: Kristen Lotvedt FILE: H:\FARGO\BN\8300\8313\14_8313_010\CAD\EXHIBITS\11-9-15 PUBLIC MEETING\C-401 STORM SEWER LIFT STATION LAYOUT.DWG PLOT SCALE: 1:799.5449 PLOT DATE: 11/5/2015 5:13 PM