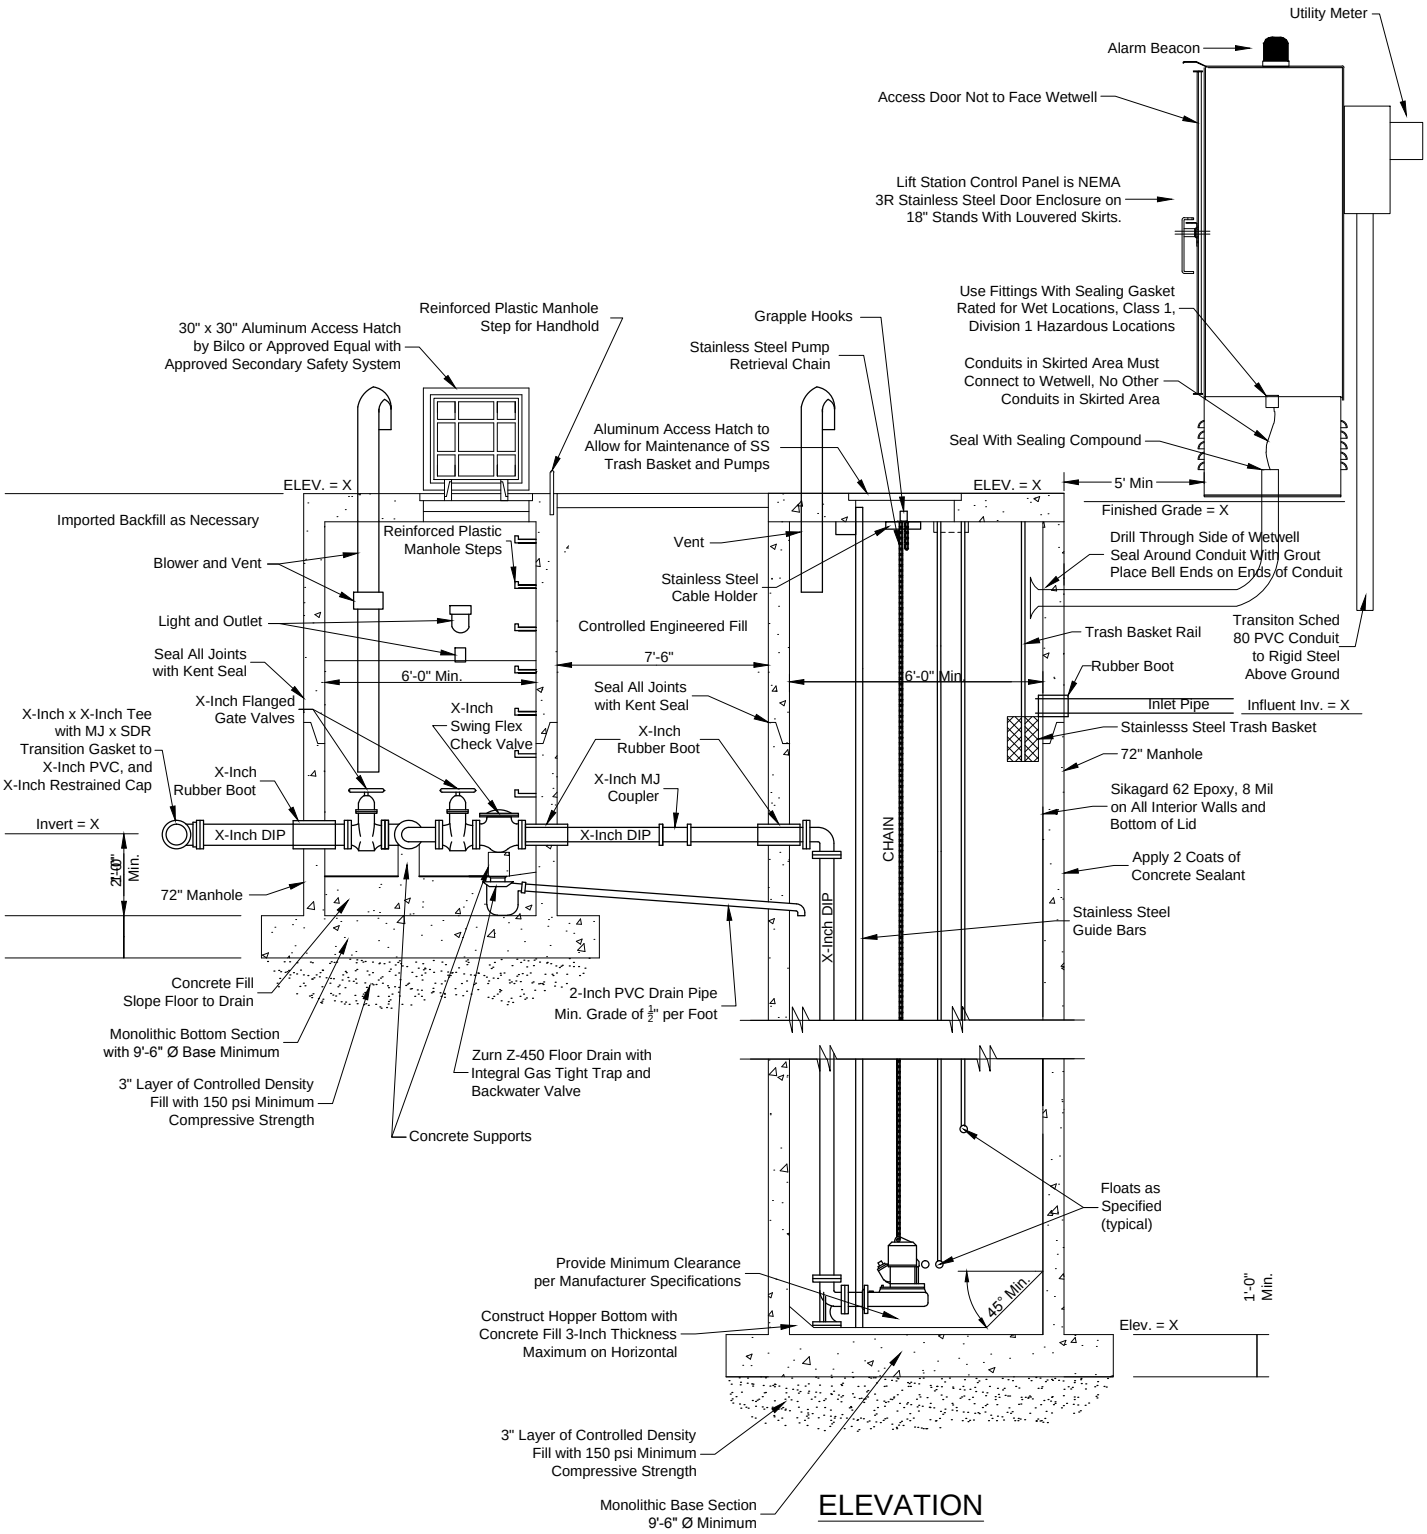

City Plate No.: P-01B Last Revision: 1/25/2013 File: P_01B.dwg	**STANDARD DETAILS** **LIFT STATION PROFILE**	City of Minot ENGINEERING DEPARTMENT

P:\PROJECTS\3667 - 2013 Standard Specifications\Detail Plates\P_01B.dwg