City of Minot

# Architectural Renderings Examples for Zoning Ordinance Requirements

Planning Department

2014

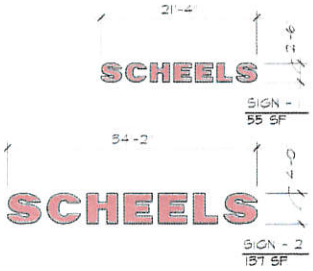


1 / A3.1 ILLUMINATED SIGNAGE
1/16" = 1'-0"

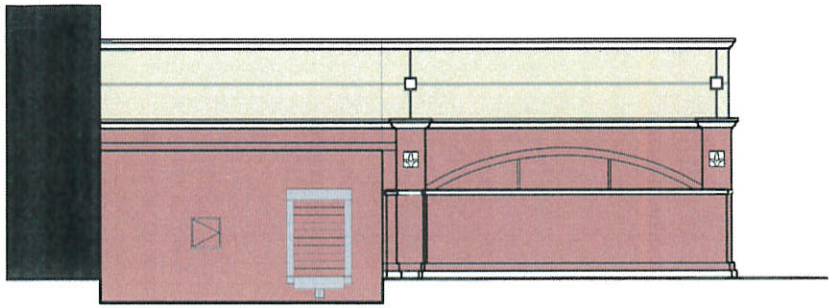

2 / A3.1 WEST ELEVATION W/SCREEN WALL
1/16" = 1'-0"

3 / A3.1 SOUTH ELEVATION
1/16" = 1'-0"

R.L. ENGEBRETSON
Architecture + Interior Design + Construction
www.rleco.com

1 EIFS: DRYVIT EIFS "SMOLDERING EMBERS" WITH SANDPEBBLE FINISH

2 EIFS: DRYVIT EIFS "#401A PRETZEL" WITH SANDPEBBLE FINISH

3 EIFS: DRYVIT EIFS "SW SOCIAL BUTTERFLY" WITH SANDPEBBLE FINISH

4 EIFS: DRYVIT EIFS "BLACK" WITH SANDPEBBLE FINISH

5 EIFS: DRYVIT EIFS "#310 CHINA WHITE" WITH SANDPEBBLE FINISH

6 BRICK: SIOUX CITY BRICK - TOASTED FINE ART VELOUR MODULAR ALT: CLOUD CERAMICS - TERRACOTTA VELOUR MODULAR

7 CMU: MASTER BLOCK - ROCK FACE RF13193

8 FABRIC AWNING: JET BLACK 4608/6008" SUNBRELLA WITH PANTONE #116 COATED YELLOW SQUARES

9 PREFINISHED ALUMINUM PANELS "BLACK" UNA-CLAD

10 PREFINISHED ALUMINUM PANELS "BONE WHITE" UNA-CLAD

11 PREFINISHED METAL CAP FLASHING "SILVER METALLIC" UNA-CLAD

12 DOWNSPOUT AND SCUPPER "SILVER METALLIC" UNA-CLAD

13 24" x 24" VENT WITH INSECT SCREEN "PAINTED TO MATCH ADJACENT EIFS" AIRLINE LOJVERS MOEL # LSA4W38

14 OVERHEAD DOOR - ANODIZED ALUMINUM AND INSULATED GLASS PANELS

15 TELEVISION WITH EXTERIOR WEATHER PROOF MOUNTING BRACKET

16 WINDOW OR DOOR - TRANSPARENT GLASS UNLESS OTHERWISE NOTED AS SPANDREL GLASS - ANODIZED ALUMINUM FRAME

17 ILLUMINATED SIGNAGE - SEE SIGNAGE CRITERIA MANUAL FOR COLORS AND SIZES

18 BLACK POWDER COATED PATIO RAIL PAINTED WITH GLOSS YELLOW SQUARES

19 STANDING SEAM METAL ROOF "BLACK WITH YELLOW" CHECKER - STEEL CONSTRUCTION

20 4-FOOT LIGHT FIXTURE: COLUMBIA SLA4-1-48HO-DR-SLBB-2-48HO-X-120

21 SINGLE STROKE 1" LED STRIP LIGHTING

22 AWNING LIGHT FIXTURE: KIM LIGHTING EL215BK/100T4/CL

3 SOUTH ELEVATION

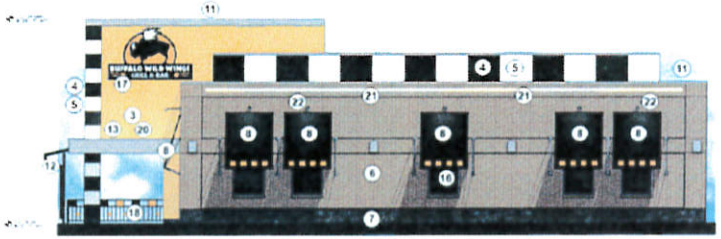

4 EAST ELEVATION

2 NORTH ELEVATION

1 WEST ELEVATION

Recommendation No. 15
June 23, 2008

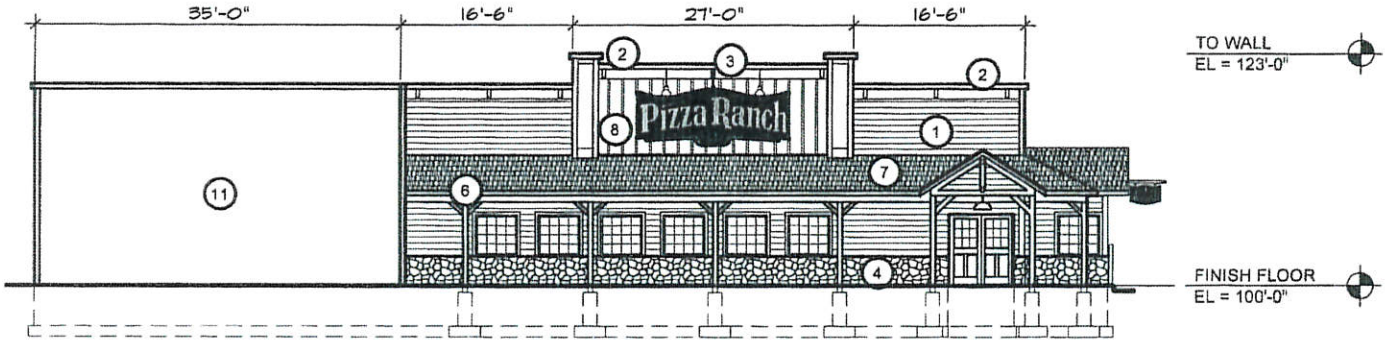


1 / A1.1 SOUTH ELEVATION
1/16" = 1'-0"

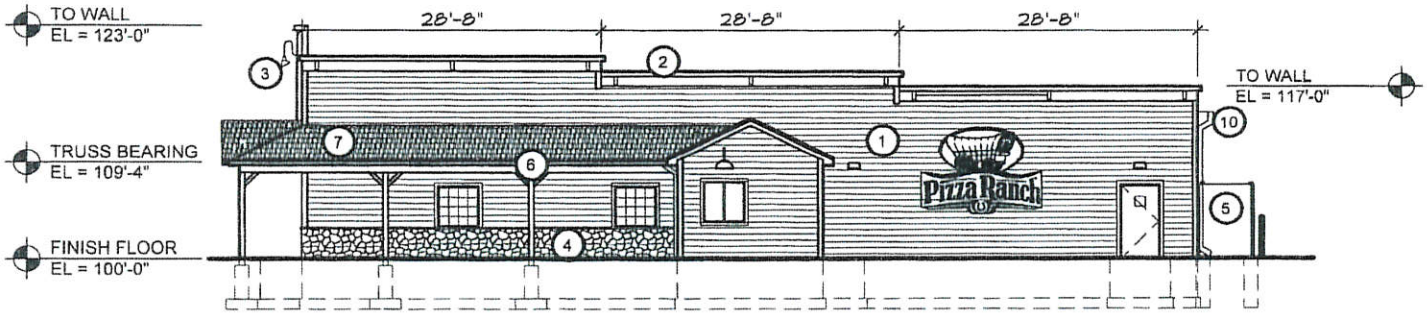


2 / A1.1 EAST ELEVATION
1/16" = 1'-0"

## GENERAL NOTES

1. FIBER CEMENT BOARD PAINTED
2. 2X WALL CAP W/ PREFINISHED MTL COPING PAINTED #11
3. GOOSE NECK WALL MOUNTED LIGHT FIXTURES BY SIGN SUPPLIER
4. CULTURED STONE VENEER
5. ROCKFACE CMU PAINTED - TRASH ENCLOSURE
6. ROUGH SAWN CEDAR 4X4 "Y" TYP
7. CERTAINTEED LANDMARK COTTAGE RED SHINGLE
8. JAMES HARDY 4X8 CEDAR MILL AND 3/4X1 3/4 AZEK BATTENS TO PAINT #13
9. RUBBER ROOFING - TPO 10 YR WATERTIGHT WARRANTY TAN COLOR
10. 12" OVERHANG 2X6 FACIA ROOF EDGE, VENTED SOFFIT AND 6" SEAMLESS GUTTER AND DOWNSPOUTS TO BE PREFINISHED MANSARD BROWN METAL
11. SPEC TENANT SPACE WITH DRIVE UP. EXTERIOR MATERIALS UNKNOWN AT THIS TIME

R.L.Engebretson
ARCHITECTURE INTERIORS & CONSTRUCTION
think.plan.grow www.rleco.com

**PIZZA RANCH**
**RESTAURANT**
3820 SOUTH BROADWAY
LOTS 4 & 5 OF WAL-MART
MINOT, ND

PROJECT #: FG0805FG
DRAWN BY: ELO
CHECKED BY: ELO/RLE

PROPOSED
SITE PLAN
PIZZA RANCH
MINOT, ND

**A1.1**

Recommendation No. 15
June 23, 2008

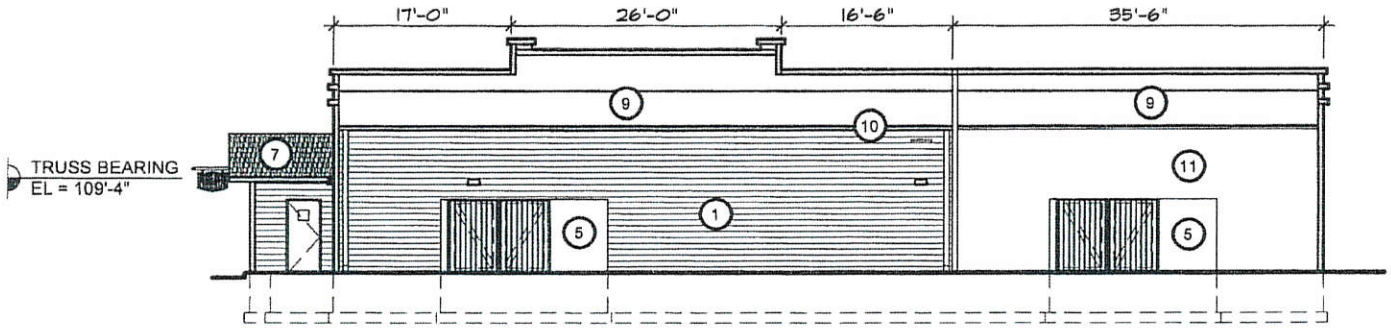


1 / A1.2 NORTH ELEVATION
1/16" = 1'-0"

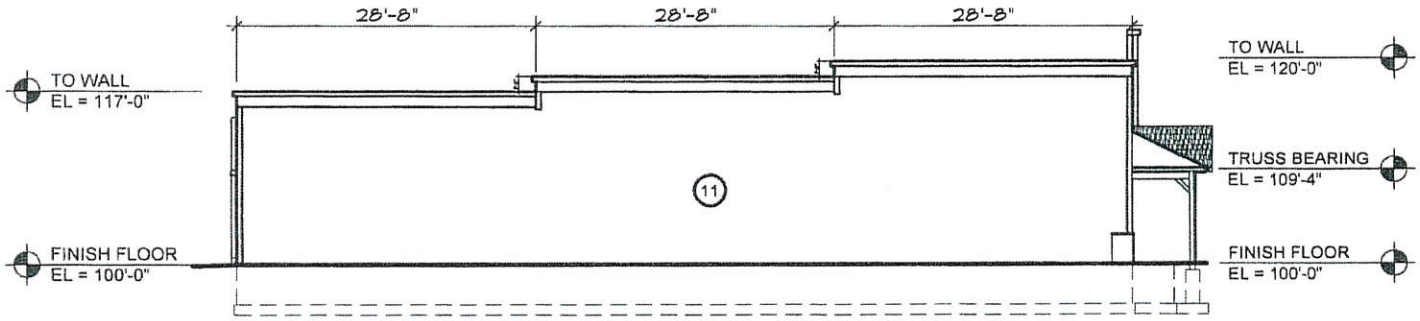


2 / A1.2 WEST ELEVATION (FUTURE TENANT)
1/16" = 1'-0"

## GENERAL NOTES

1. FIBER CEMENT BOARD PAINTED
2. 2X WALL CAP W/ PREFINISHED MTL COPING PAINTED #11
3. GOOSE NECK WALL MOUNTED LIGHT FIXTURES BY SIGN SUPPLIER
4. CULTURED STONE VENEER
5. ROCKFACE CMU PAINTED - TRASH ENCLOSURE
6. ROUGH SAWN CEDAR 4X4 "Y" TYP
7. CERTAINTEED LANDMARK COTTAGE RED SHINGLE
8. JAMES HARDY 4X8 CEDAR MILL AND 3/4X1 3/4 AZEK BATTENS TO PAINT #13
9. RUBBER ROOFING - TPO 10 YR WATERTIGHT WARRANTY TAN COLOR
10. 12" OVERHANG 2X6 FACIA ROOF EDGE, VENTED SOFFIT AND 6" SEAMLESS GUTTER AND DOWNSPOUTS TO BE PREFINISHED MANSARD BROWN METAL
11. SPEC TENANT SPACE WITH DRIVE UP. EXTERIOR MATERIALS UNKNOWN AT THIS

R.L.Engebretson
ARCHITECTURE INTERIORS & CONSTRUCTION
think.plan.grow www.rleco.com

**PIZZA RANCH**
**RESTAURANT**
3820 SOUTH BROADWAY
LOTS 4 & 5 OF WAL-MART
MINOT, ND

Pizza Ranch

PROJECT #: FG0805FG
DRAWN BY: ELO
CHECKED BY : ELO/RLE

PROPOSED
SITE PLAN
PIZZA RANCH
MINOT, ND

**A1.2**

1 / A4 NORTH ELEVATION

1/8"=1'-0"

9300 Hennepin Town Road
Eden Prairie, MN. 55347
Tel: 952.278.8880 Fax: 952.278.8822

PEOPLES STATE BANK
37TH AVENUE AND HIGHWAY 83
MINOT, NORTH DAKOTA

PROJECT #: 08164
DATE: 10-27-08

SHEET A4

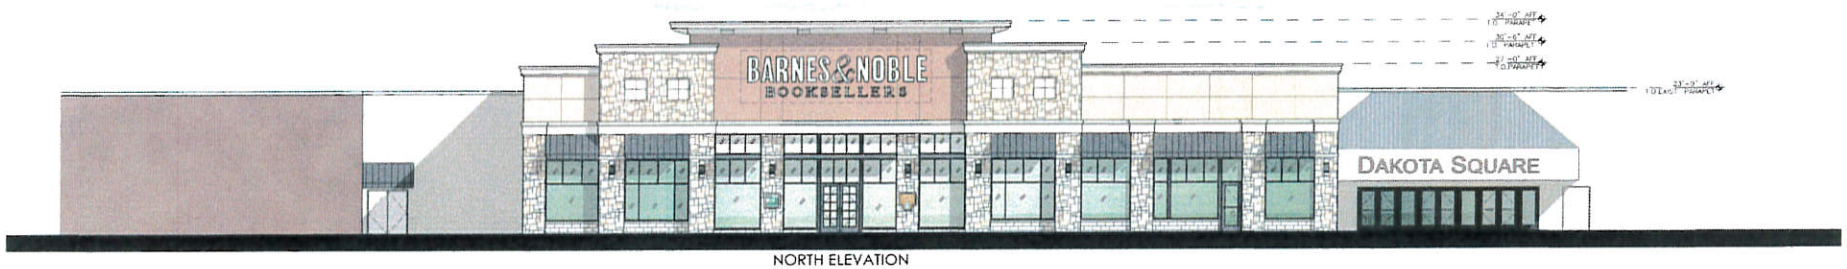


NORTH ELEVATION

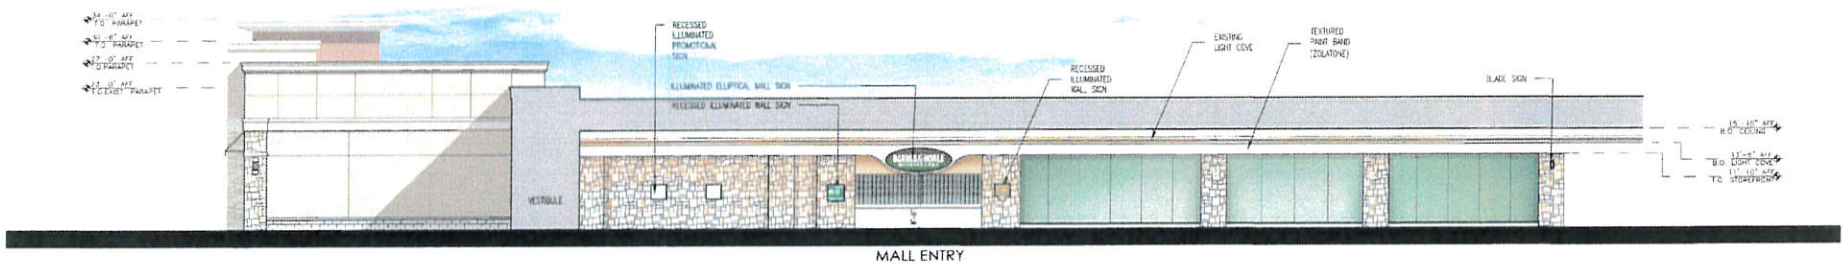


MALL ENTRY

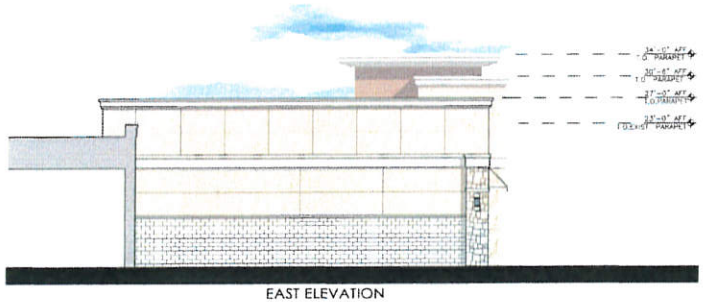

EAST ELEVATION

CAD, inc.

BARNES & NOBLE BOOKSELLERS - MINOT, NORTH DAKOTA
JUNE 1, 2005

RUNYON Architects

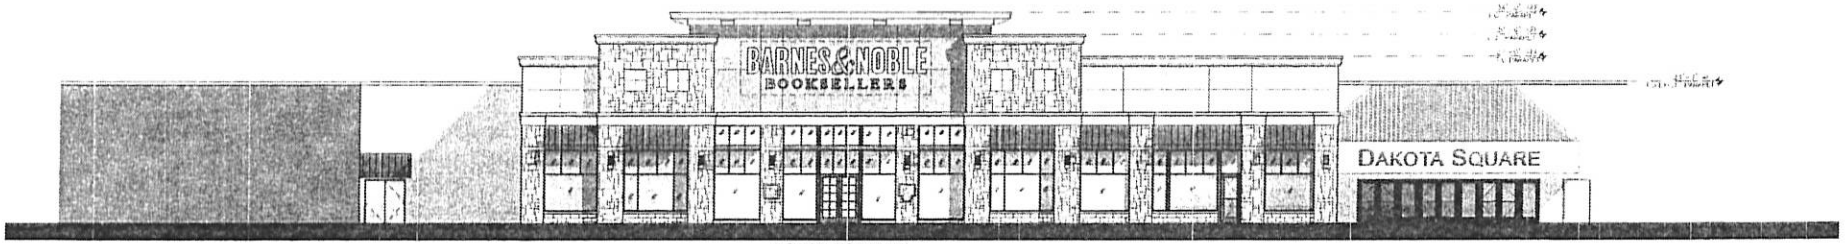


NORTH ELEVATION

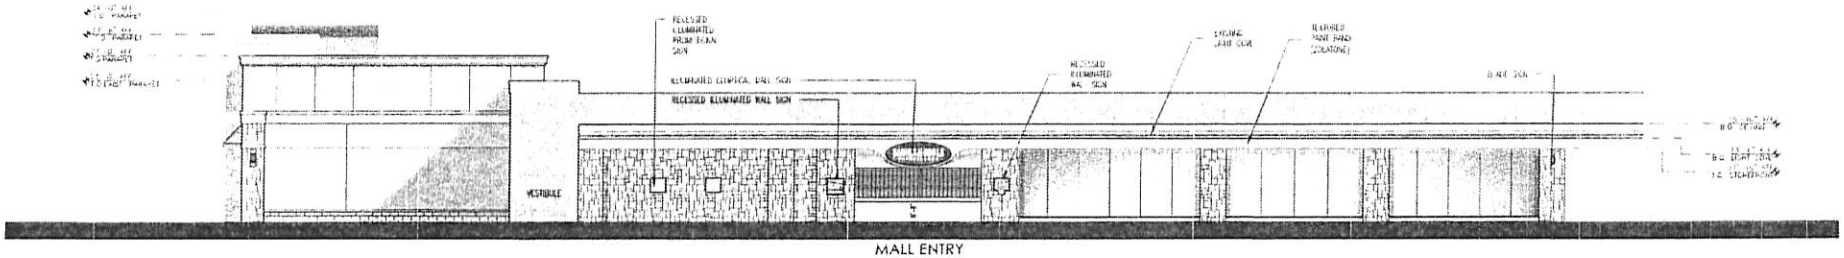


MALL ENTRY

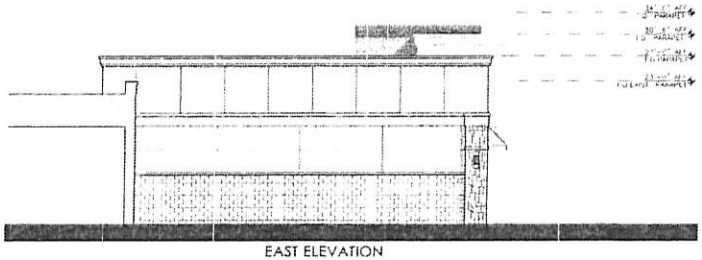

EAST ELEVATION

RUNYON

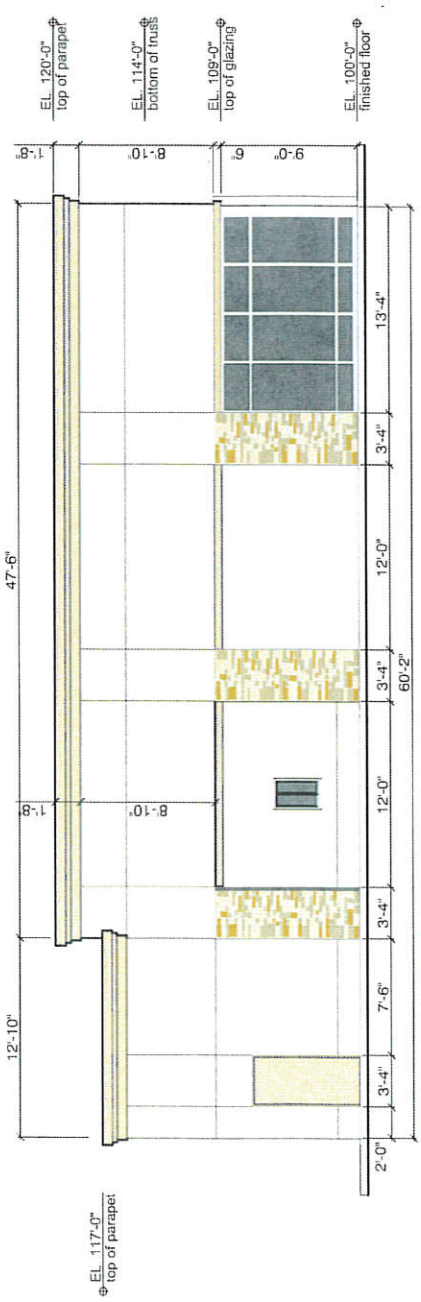


00 / 2.0 West Elevation
scale 3/16" = 1'-0"

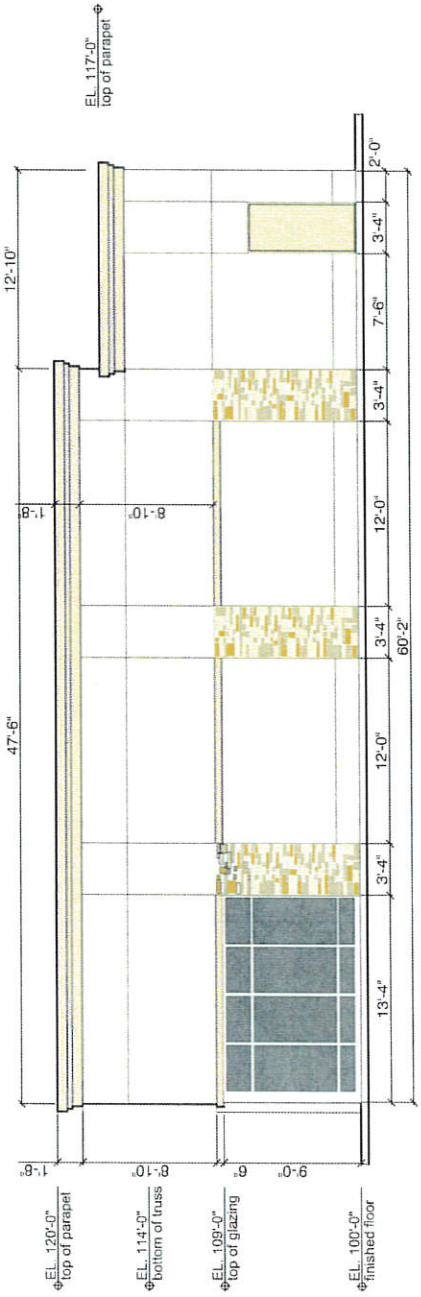


00 / 2.0 East Elevation
scale 3/16" = 1'-0"

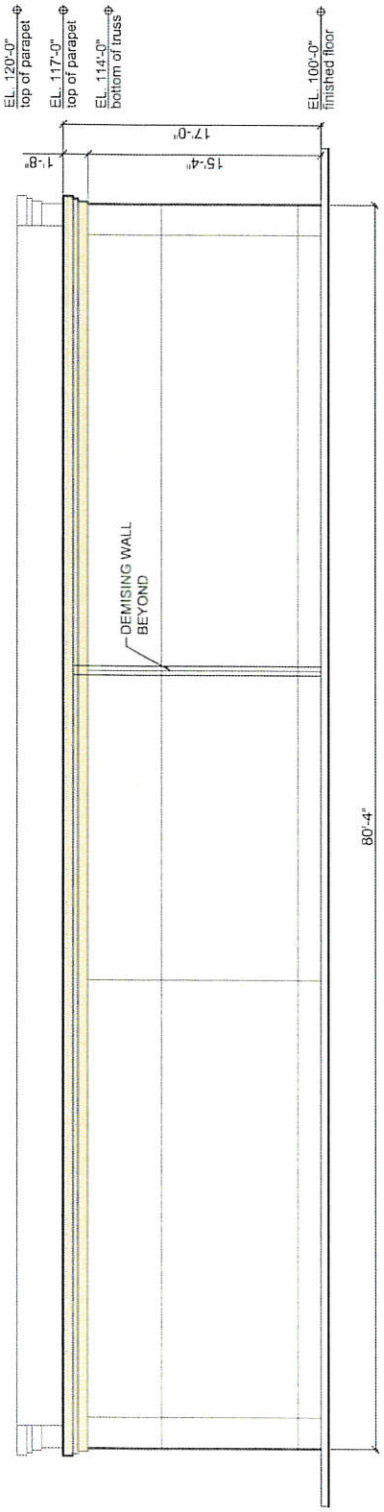


00 / 2.0 North Elevation
scale 3/16" = 1'-0"

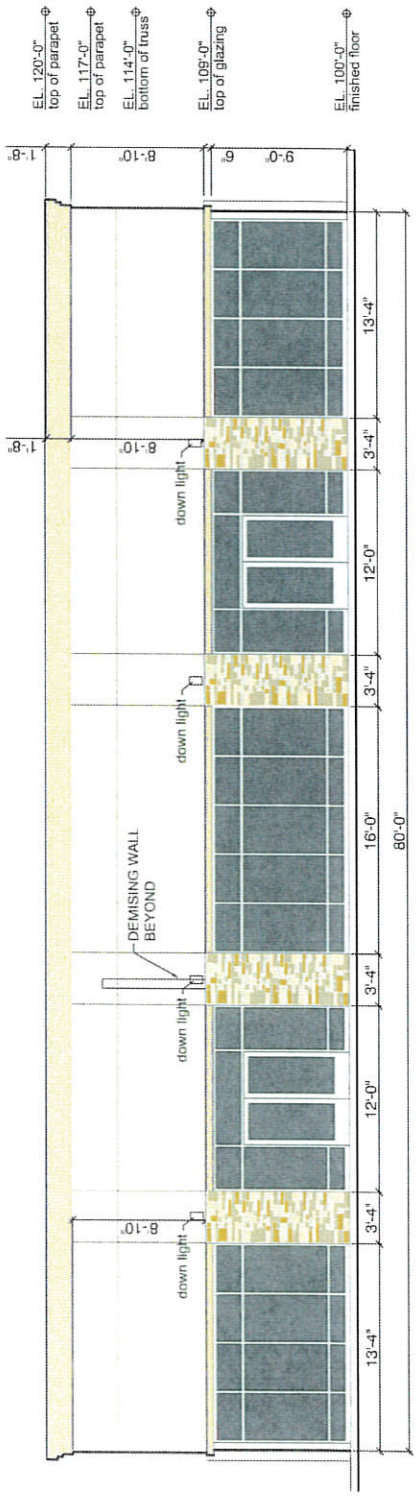


00 / 2.0 South Elevation
scale 3/16" = 1'-0"

1 A3.3 ENTRY PERSPECTIVE

2 A3.3 OVERALL PERSPECTIVE 1

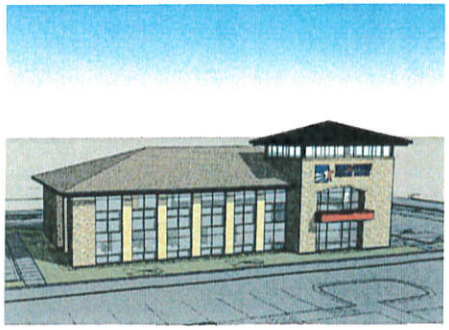

3 A3.3 OVERALL PERSPECTIVE 2

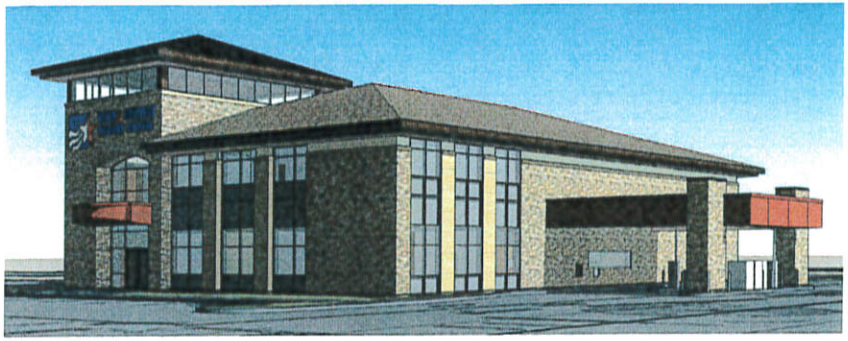

4 A3.3 PERSPECTIVE @ DRIVE-UP

HTG architects

www.htg-architects.com
Minneapolis Phoenix Tampa

9100 Hennepin Town Road
Minneapolis, MN 55347
Tel 952.278.8800
Fax 952.278.8802

PROJECT

**TOWN & COUNTRY CREDIT UNION**

*NEW BUILDING*

*MINOT*
*NORTH DAKOTA*

ISSUED SET 10 MAY 2013
REVISIONS
DATE NO

JEFFREY J. PELIPSEN
# 12716 10 MAY 2013
Reg No Date

EXTERIOR PERSPECTIVES

Drawn By JDA Checked By RES

A3.3

12141

COPYRIGHT © HTG ARCHITECTS

19

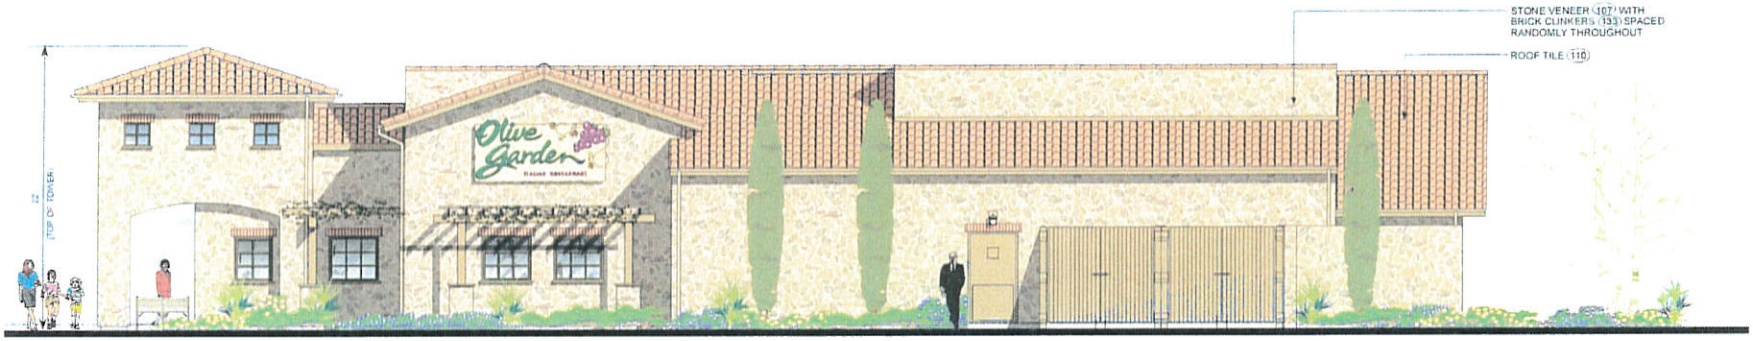


RIGHT ELEVATION

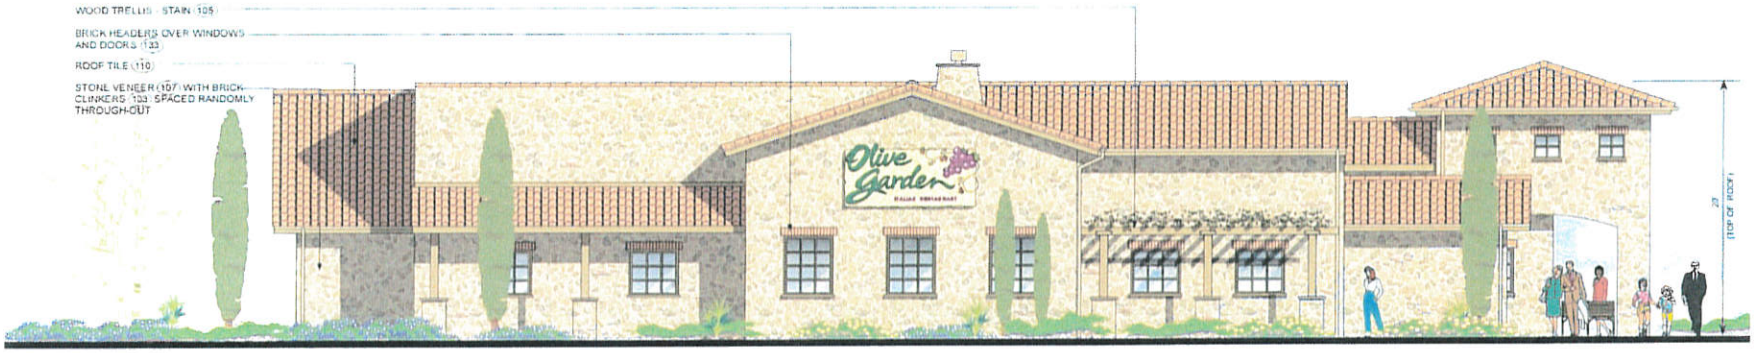


LEFT ELEVATION

Olive Garden
ITALIAN RESTAURANT

File Name: 10193 LE&RI

# ITALIAN RESTAURANT

MINOT, ND

0 5 10 20

MATERIAL LEGEND

105 - STAIN @ WOOD TRELLIS
Olympic Semi-Transparent Stain #726
Old base, Cut 25%

106 - PAINT @ WOOD TRIM, WINDOWS & DOORS
Benjamin Moore "Olive Garden Brown"

107 - STONE VENEER (w/ #133 Brick Clinkers) Coronado Stone
"Appalachian Fieldstone" w/ matching closed corner stones
Color: "Mountain Sunset"
Grout: Natural Gray

110 - ROOF TILE
Monier Life Tile - Spanish "S" "Buttercup Blend" #ISPCT
6243

133 - BRICK CLINKERS
Coronado Stone
2 1/4" x 8" Thin Brick - Tumbled & Spaced Randomly
w/ Natural Gray Grout

For: Darden Restaurants
Orlando, FL
407 245 4000

By: CRHO Architects
Tustin, CA
714 832 1834

January 14th, 2011
Sheet 2 of 2

FRONT ELEVATION

REAR ELEVATION

Olive Garden
ITALIAN RESTAURANT

File Name: 10193 FR&RE

# ITALIAN RESTAURANT

## MINOT, ND

0 5 10 20

### MATERIAL LEGEND

105 STAIN @ WOOD TRELLIS
Olympic Seine Transparent Stain #726
Oil base, Cat 25%

106 PAINT @ WOOD TRIM/WINDOWS & DOORS
Benjamin Moore "Olive Garden Brown"

107 STONE VENEER (w/ #133 Brick Clinkers) Coronado Stone
"Appalachian Fieldstone" w/ matching chiseled corner stones
Color: "Mountain Sunset"
Grout: Natural Gray

110 ROOF TILE
Monier Life Tile - Spanish "6" "Buttercup Blend" # ISPU 6243

133 BRICK CLINKERS
Coronado Stone
2-1/8" x 8" Thin Brick - Tumbled & Spaced Randomly
w/ Natural Gray Grout

For: Darden Restaurants
Orlando, FL
407 245 4000

By: CRHO Architects
Tustin, CA
714 832 1834

January 14th, 2011
Sheet 1 of 2