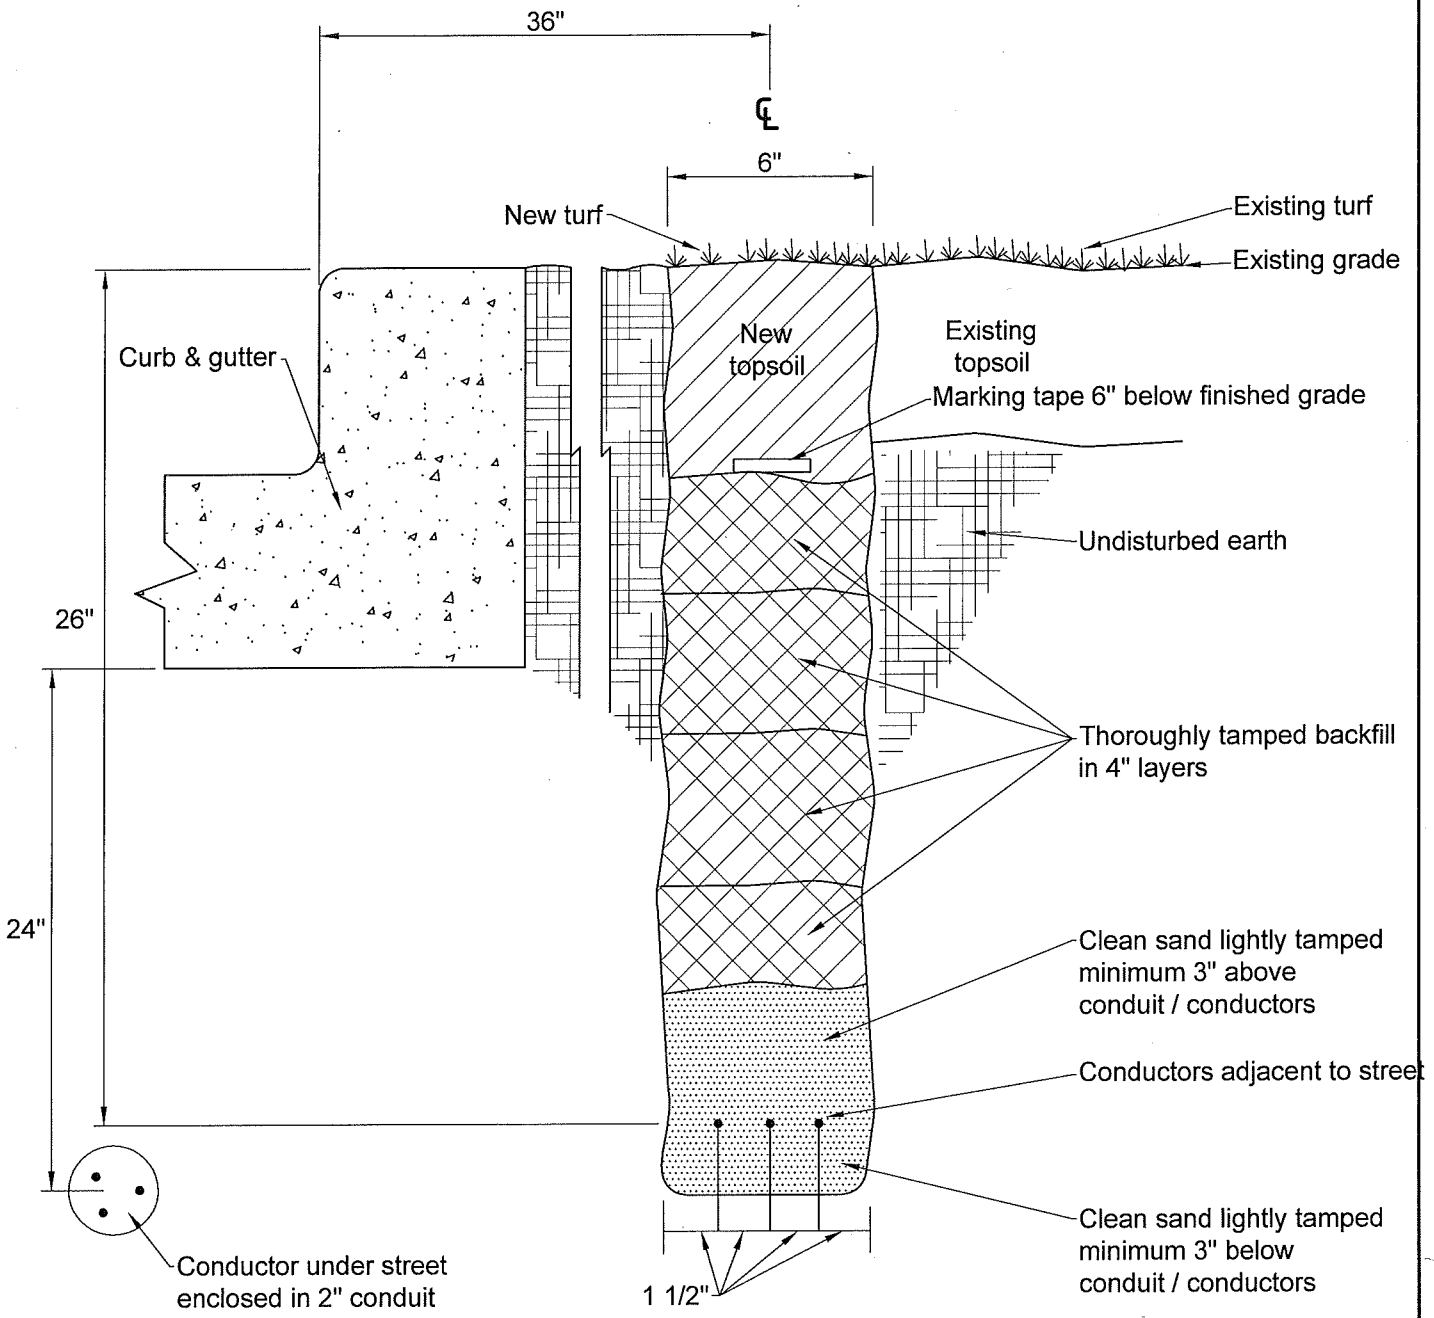

City Plate No.: STR-24	**STANDARD DETAILS**
Last Revision: 11/10/2009	**UNDERGROUND CABLE**
File: STR_24.dwg	

City of Minot
ENGINEERING DEPARTMENT

M:\DETAIL PLATES\STR_24.dwg