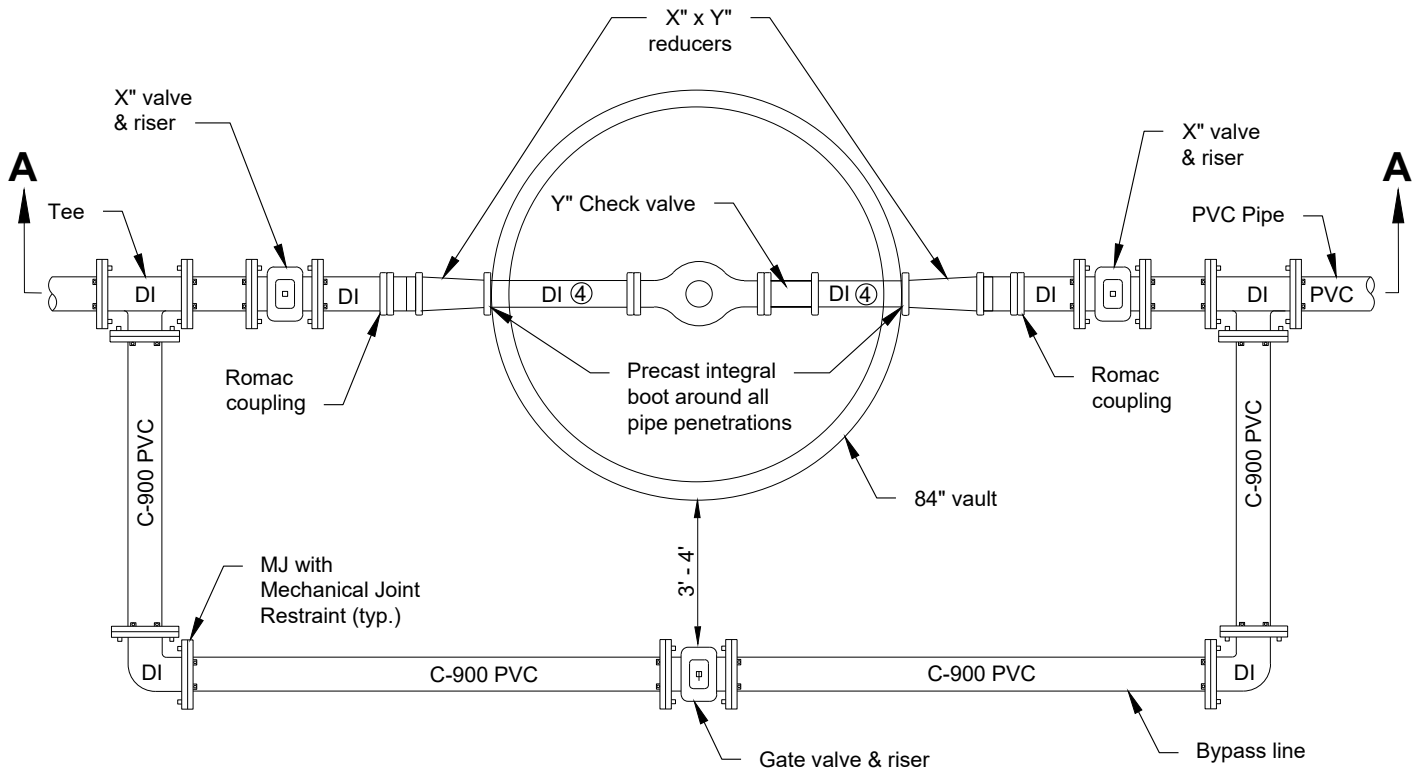

PLAN

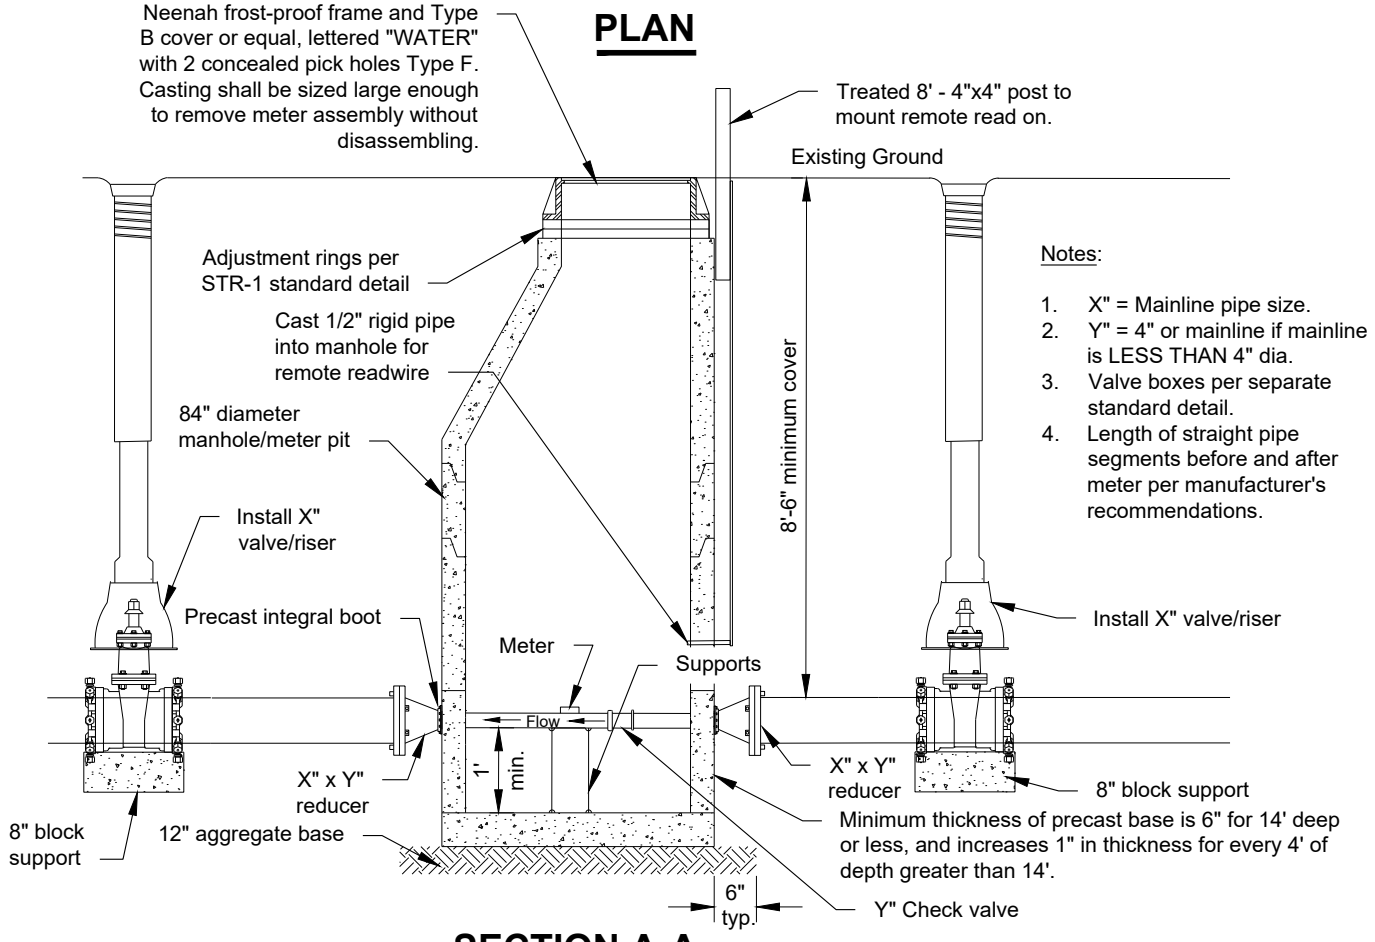

Notes:

1. X" = Mainline pipe size.
2. Y" = 4" or mainline if mainline is LESS THAN 4" dia.
3. Valve boxes per separate standard detail.
4. Length of straight pipe segments before and after meter per manufacturer's recommendations.

SECTION A-A

City Plate No.:	WAT-6A
Last Revision:	12/18/2020
Section:	2100

STANDARD DETAILS
METER PIT UP TO 4"

City of Minot
Engineering Department

M:\STANDARD SPECS & DETAILS\2021\Details\WAT-6A METER PIT UP TO 4IN.dwg